Type BU

MCC STACKED LOGO WITH WHITE TEXT. REFER TO STYLE GUIDE FOR OTHER DETAILS.

INSTALL CAP

FOR COUNCIL PUBLIC ROADS URBAN ONLY:
(Taree, Wingham, Cundletown, Crowdy Head, Harrington, Old Bar, Wallabi Point, Diamond Beach, Redhead, Blackhead, Tallwoods):
ROAD NAME: ARIAL NARROW, BOLD, 100mm WHITE Class 1 REFLECTORISED
BACKGROUND: PMS 281c

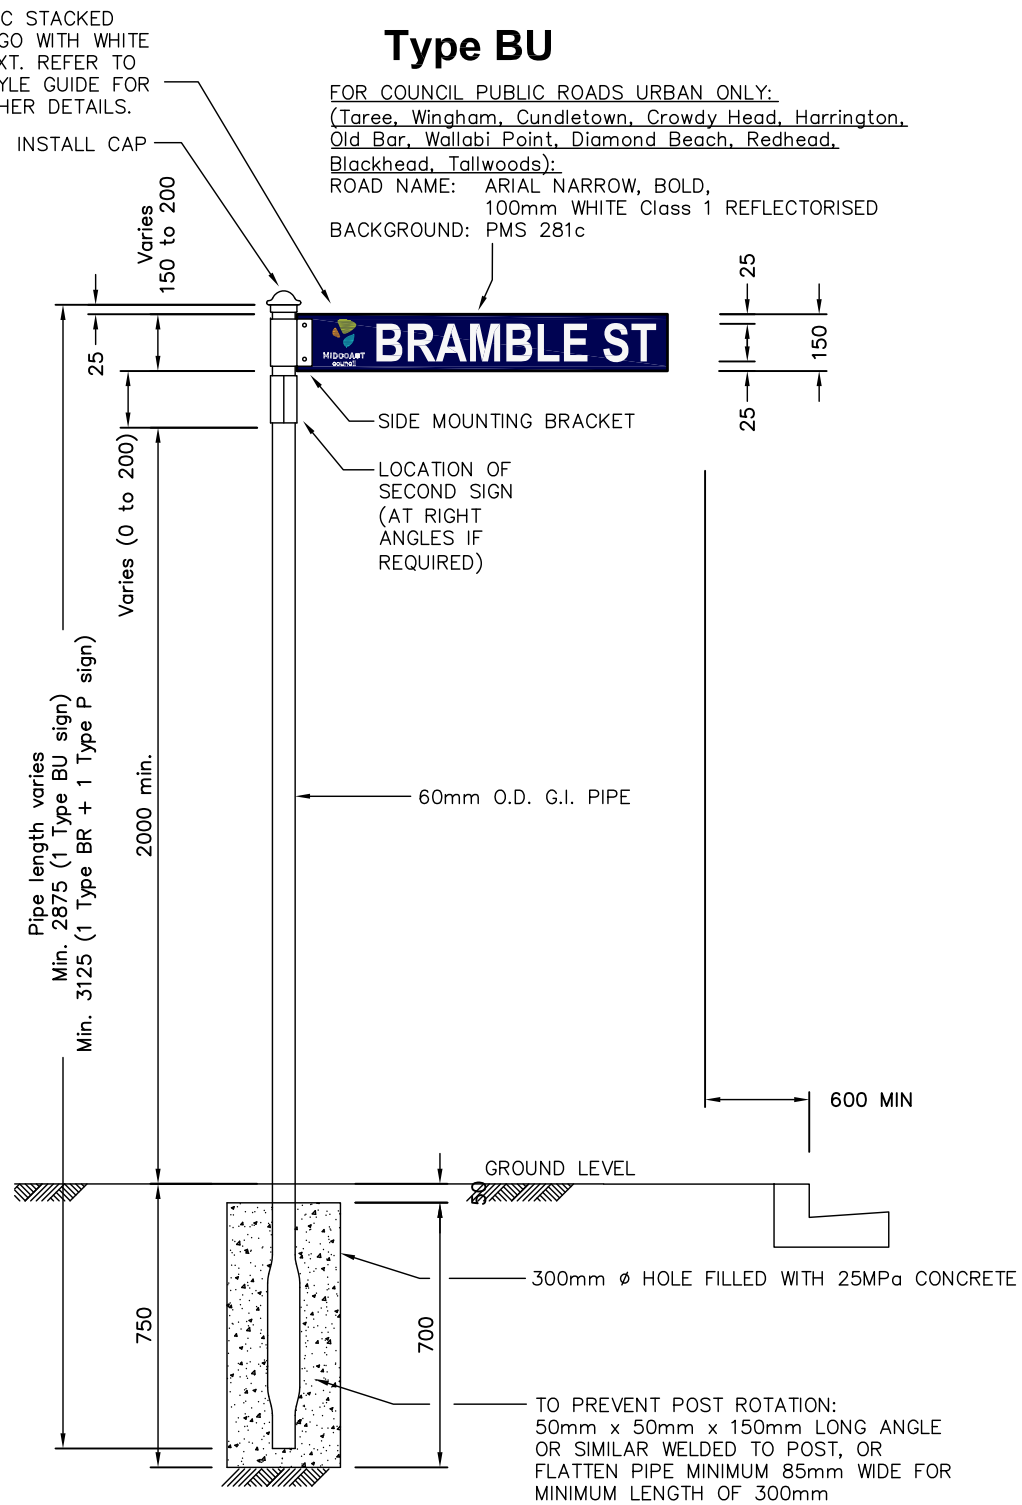

Type BR

FOR COUNCIL PUBLIC ROADS RURAL ONLY:
ROAD NAME: ARIAL NARROW, BOLD, 100mm WHITE Class 1 REFLECTORISED
BACKGROUND: PMS 281c

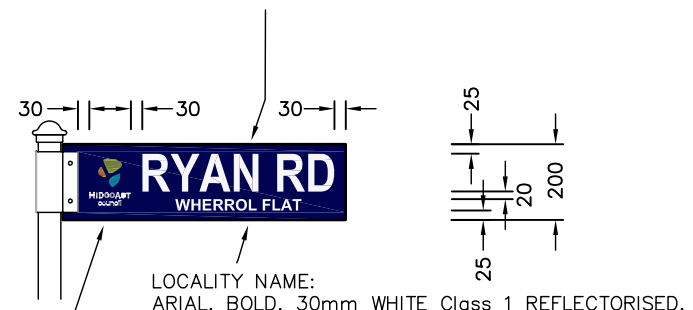

LOCALITY NAME:
ARIAL, BOLD, 30mm WHITE Class 1 REFLECTORISED, CENTERED UNDER ROAD NAME.

MCC STACKED LOGO WITH WHITE TEXT. REFER TO STYLE GUIDE FOR OTHER DETAILS.

NOTE:
REFER TO MCC TRANSPORT ASSETS TAREE OFFICE FOR CORRECT LOCALITY NAME AND SIGN TYPE

Type W

CROWN PUBLIC ROADS & PRIVATE SUBDIVISION ROADS ONLY:
ROAD NAME: ARIAL NARROW, BOLD, 100mm BLACK TEXT
BACKGROUND: Class 1 WHITE REFLECTORISED.
* NO COUNCIL LOGO.

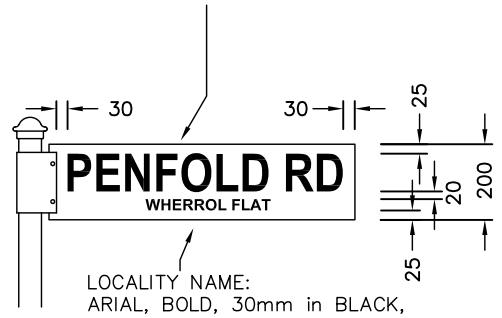

LOCALITY NAME:
ARIAL, BOLD, 30mm in BLACK, CENTERED UNDER ROAD NAME.

NOTE:
REFER TO MCC TRANSPORT ASSETS TAREE OFFICE FOR CORRECT LOCALITY NAME AND SIGN TYPE

Type P

FOR PRIVATE 'RIGHTS OF WAY' ONLY
ROAD NAME: ARIAL NARROW, BOLD, 100mm BLACK TEXT
BACKGROUND: Class 1 WHITE REFLECTORISED.
* NO COUNCIL LOGO.

'PRIVATE ACCESS': ARIAL, BOLD, 40mm in BLACK, CENTERED UNDER ROAD NAME.

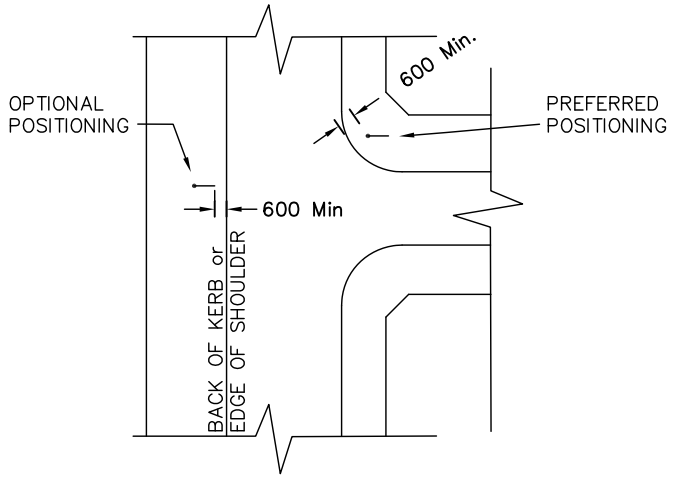

Positioning of signs at intersections

NOTES:

1. REFER TO MCC TRANSPORT ASSETS TAREE OFFICE FOR CORRECT SIGN TYPES
2. BLADE LENGTH IS TO BE MINIMISED TO ROAD NAME TEXT LENGTH PLUS CLEARANCES AS DETAILED.

REV	DATE	DESCRIPTION	DRAWN	CHECK	DESIGN	APPROVED
B	30-10-17	MCC Logo added as Interim standard	RL	GC	RL	30/10/17
A	16-2-15	Urban areas defined	RL	GC	RL	19/8/15
	16-2-15	New issue for 2015 road signage policy	RL	GC	RL	27/2/15

SCALES

100mm AT FULL SIZE (A1)

2 PULTENEY ST
PO BOX 482
TAREE NSW 2430

T 02 6592 5399
W www.midcoast.nsw.gov.au
E tareecouncil@midcoast.nsw.gov.au

MIDCOAST council

A1 ORIGINAL

DO NOT SCALE

USE FIGURED DIMENSIONS ONLY
VERIFY ALL DIMENSIONS ON SITE

THIS DRAWING MUST NOT BE USED FOR CONSTRUCTION UNLESS SIGNED AS APPROVED & STAMPED ' FOR CONSTRUCTION '

CONSULTANT

CONSULTANT REFERENCE No.

DRAWN	DESIGNED
RL	RL
DRAFTING CHECK GC	DESIGN CHECK GC

APPROVED ON BEHALF OF MIDCOAST COUNCIL

G Calvin, Senior Survey Designer 27-02-2015

SIGNED DATE

STANDARD DRAWING

INTERIM STANDARD DETAILS FOR STREET / ROAD NAME PLATES MANNING REGION

REV.	B
SHEET No.	1
No OF SHEETS	1
PLAN No.	SD154